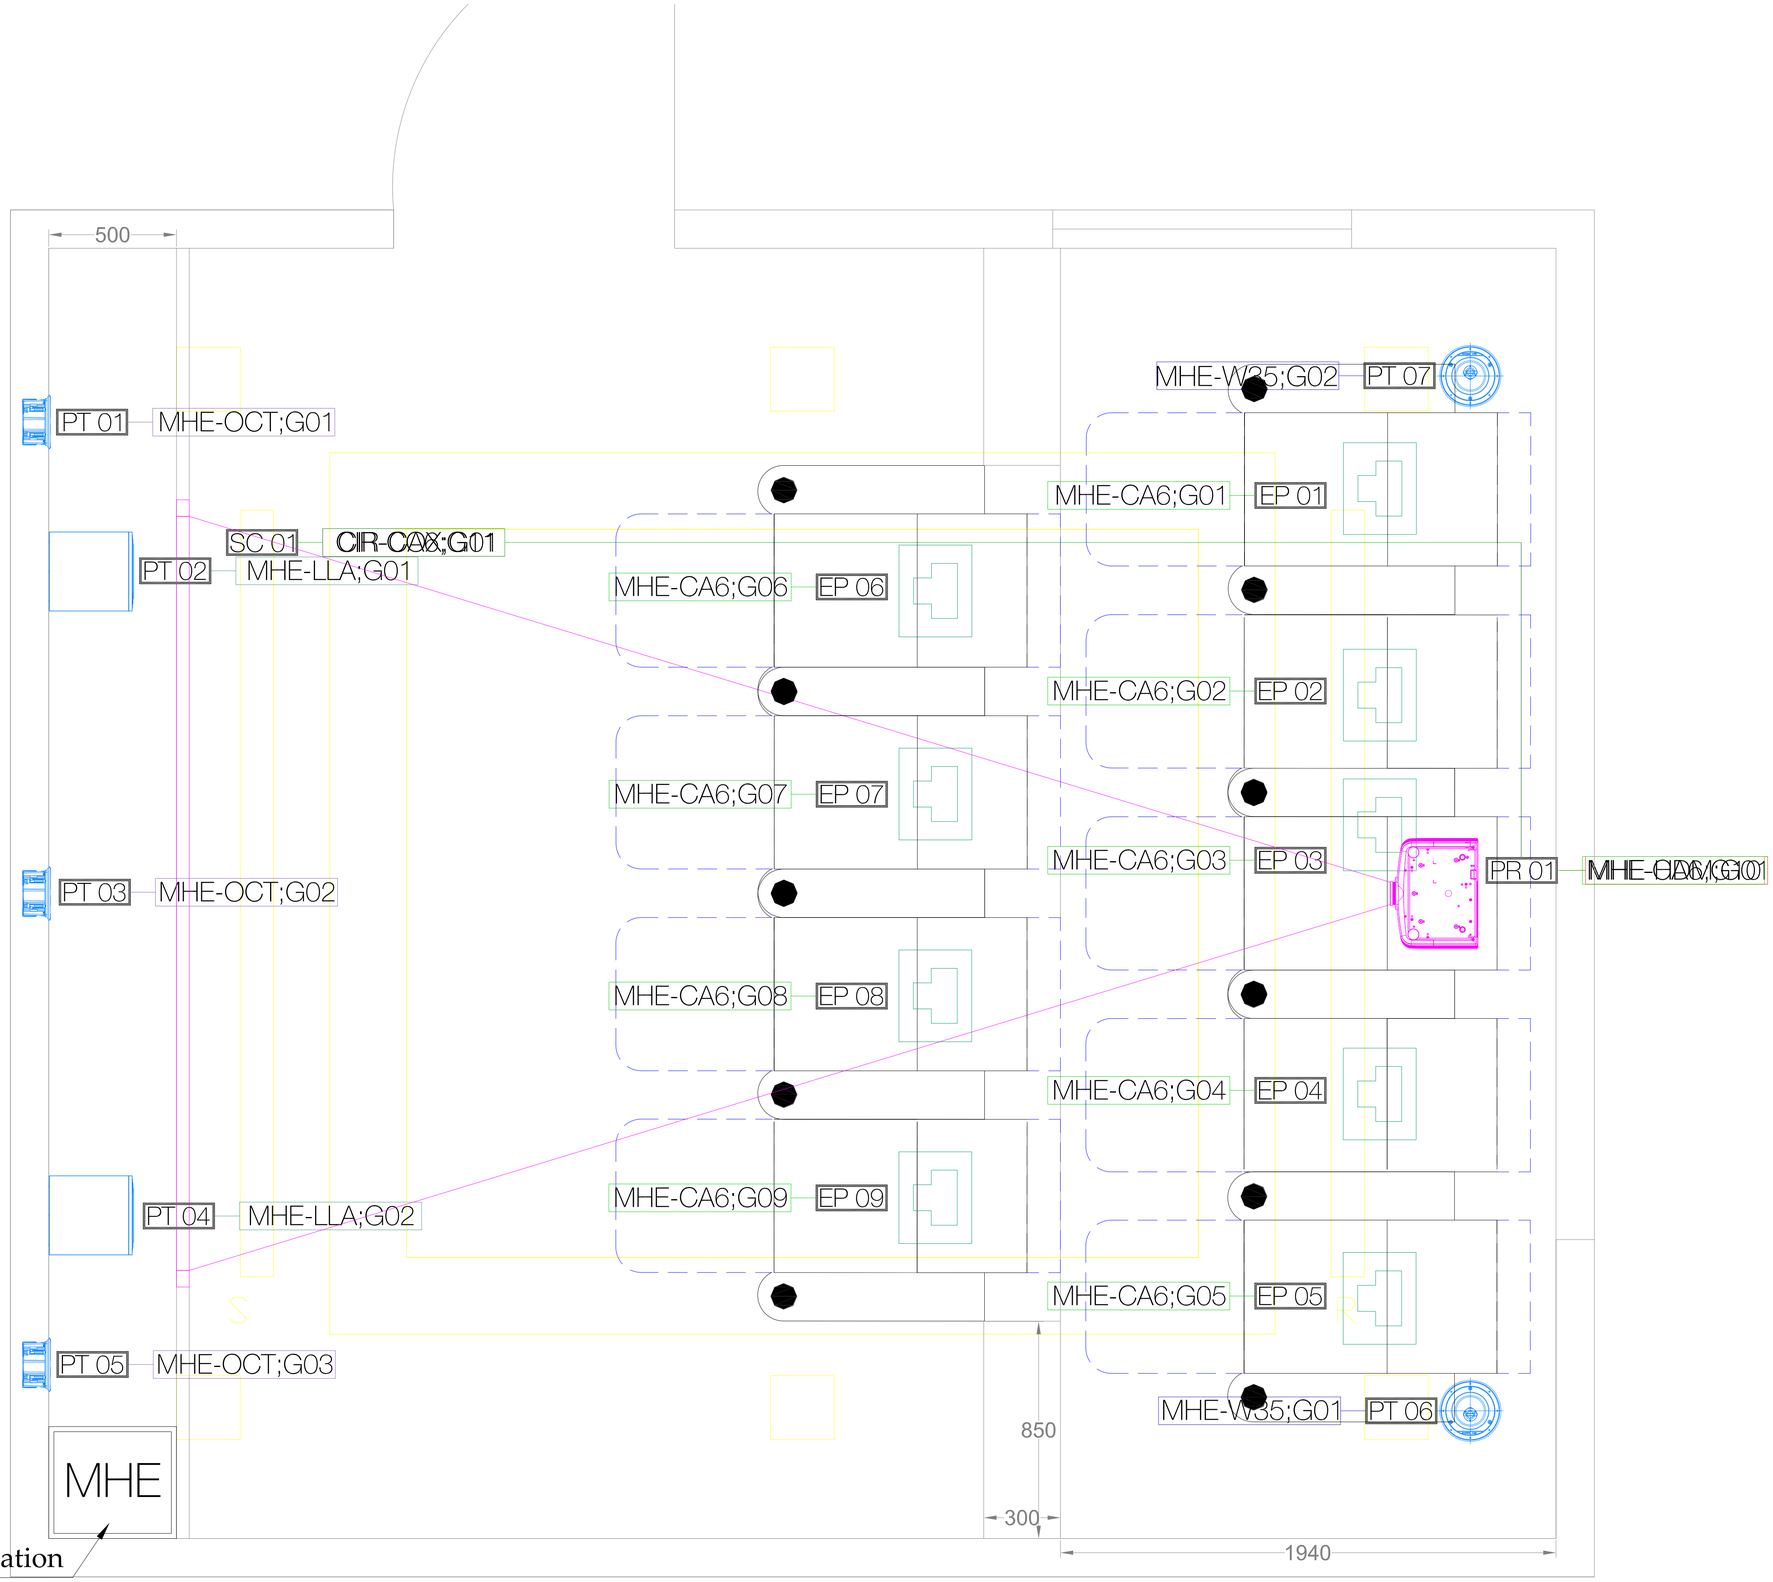

Exact Location
TBC on site

Positional Drawings

CLIENT NAME

PROJECT NAME
Cinema Room

DESIGNED BY :
CHECKED BY :

Legend :

Cables Legend	
BDR-W35;B01-B08	Cable Number (01 to 08, etc.,) Floor (B=Basement, G=Ground, F=First, S=Second) Cable Type (W35=Waveguide 3.5) Cable Destination (MHE=Main Head End, BDR=Bedroom, etc.,)

	Ceiling Speaker
	In-Wall Speaker
	Subwoofer Outlet 200 mm From FFL
UB	Multi Purpose Junction Box 300 mm From FFL + 4 Power Sockets

Drawing Title : Waveguide 3.5 Cables Ground Floor

Stage : Prelude Design, Concepts Design, As-Built Drawings, Working Drawings, Final Design

City : Dubai

Drawing Scale : NTS

Sheet Number : 03

Project's Code : KSA-15-1007

Revision Date : 12 October 2017

Comments :

This drawing is a copyright and may not be copied or reproduced in any form without prior consent in writing of ARCHIMEDIA Home Entertainment Solutions. Riyadh, KSA.